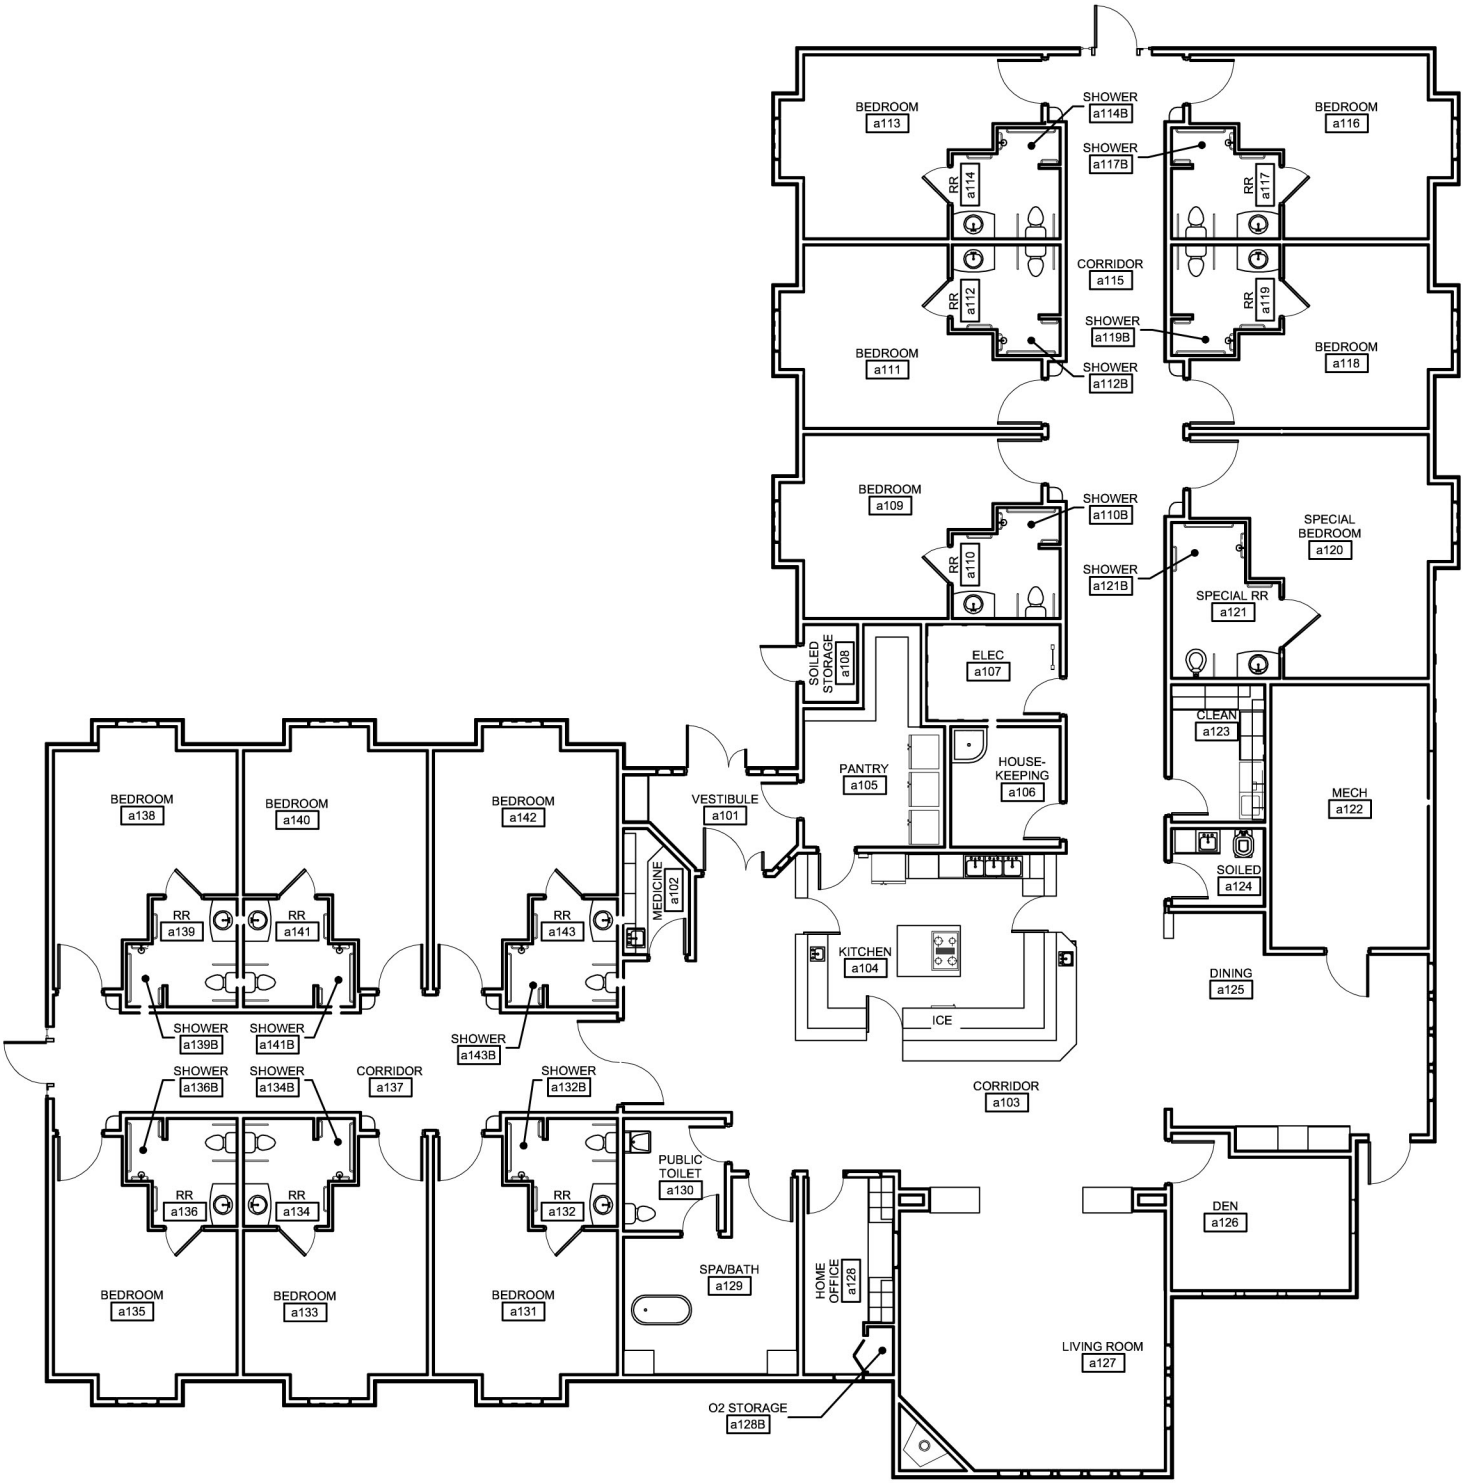

SWMTVH COTTAGE GROSS SF = 9,358 SF.
9,358 SF X 5 COTTAGES = 46790 SF.

411 East Main Street
Suite 101
Bozeman, Montana 59715
406.556.7100
www.ctagroup.com